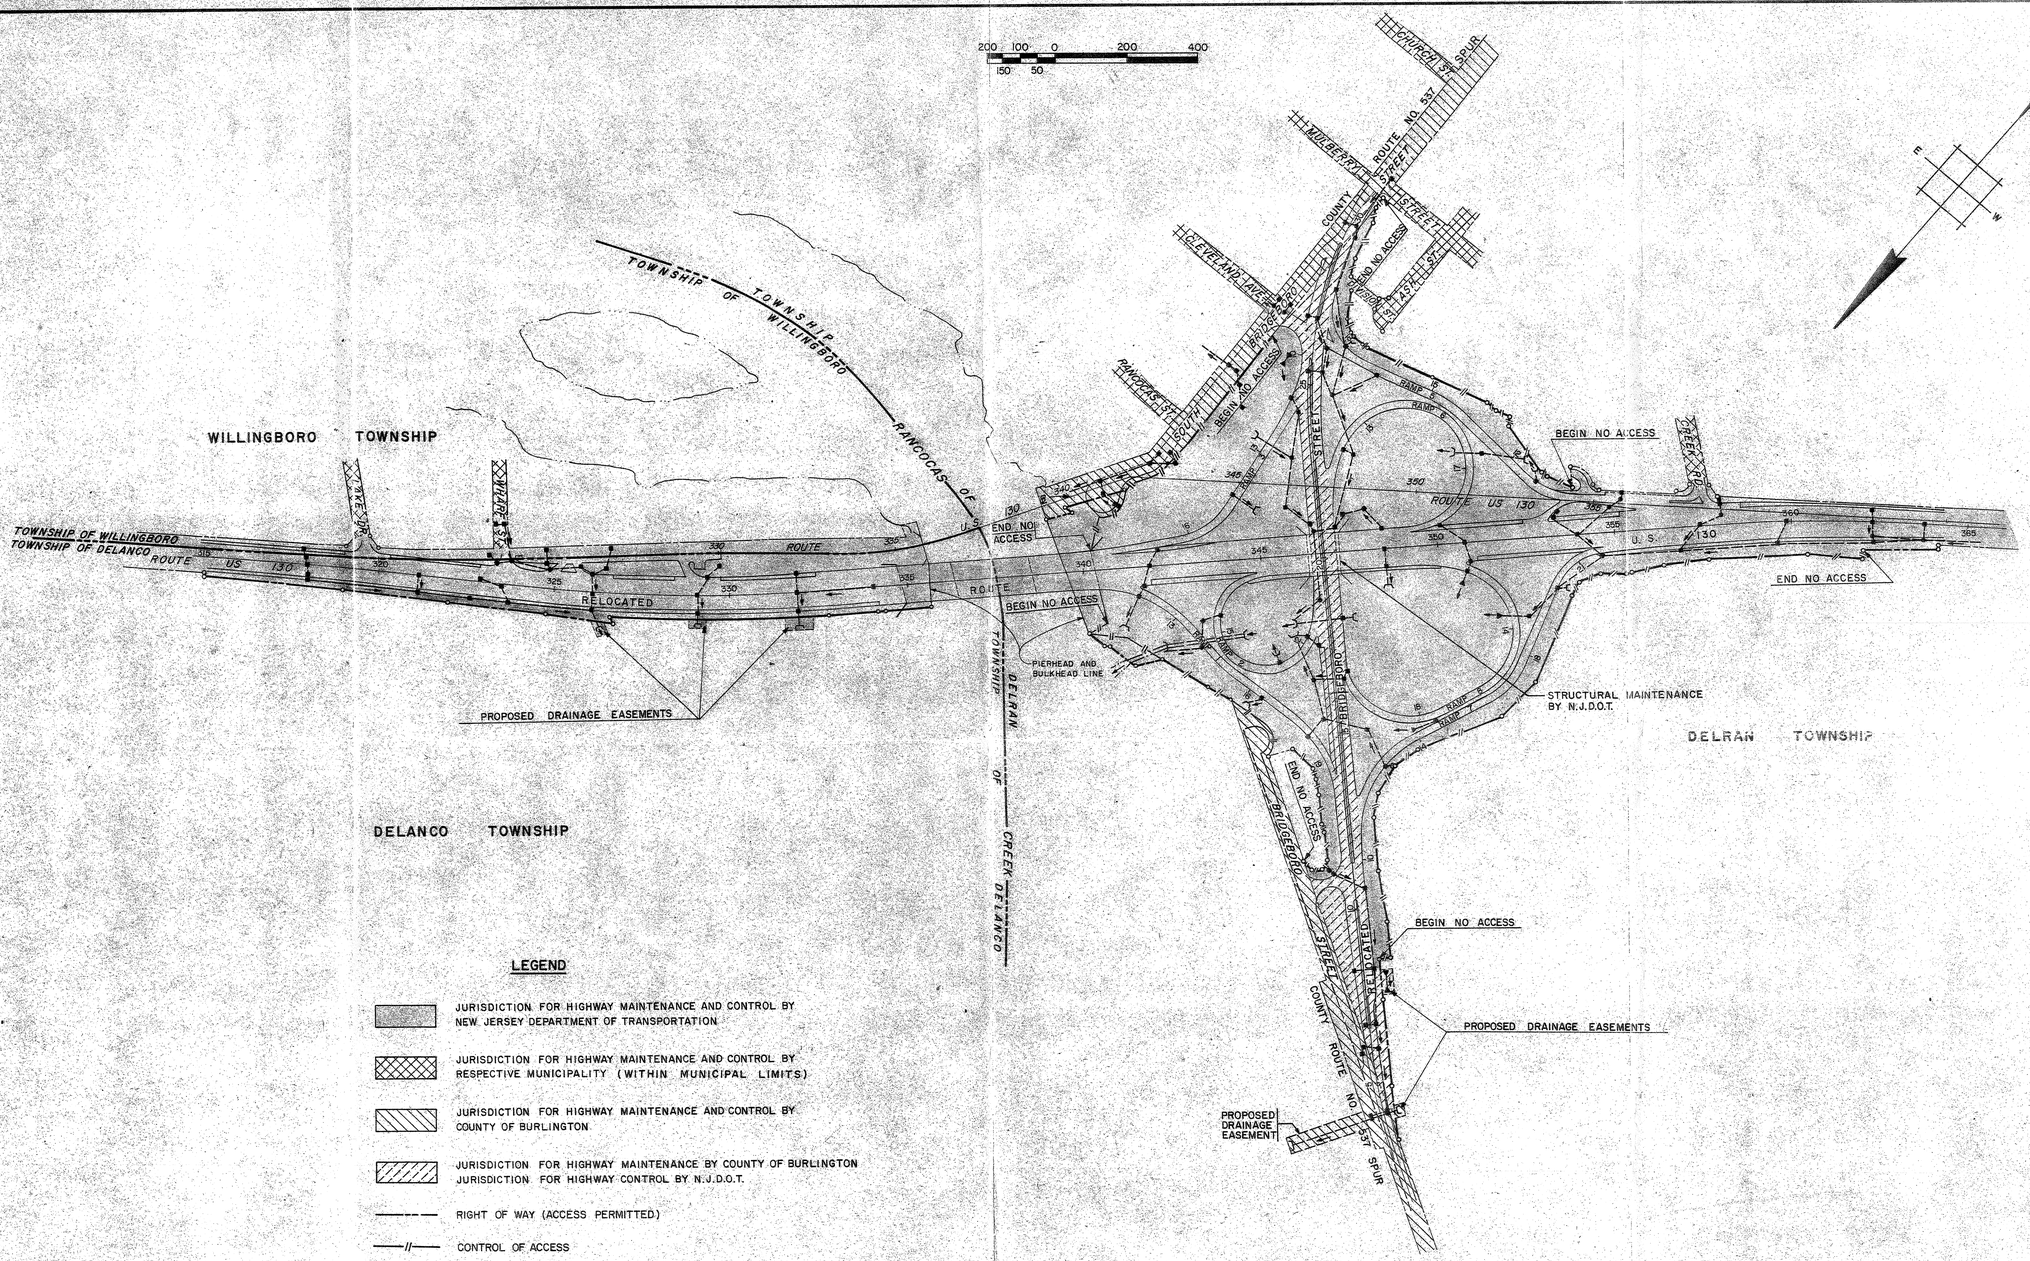

LEGEND

- JURISDICTION FOR HIGHWAY MAINTENANCE AND CONTROL BY NEW JERSEY DEPARTMENT OF TRANSPORTATION
- JURISDICTION FOR HIGHWAY MAINTENANCE AND CONTROL BY RESPECTIVE MUNICIPALITY (WITHIN MUNICIPAL LIMITS)
- JURISDICTION FOR HIGHWAY MAINTENANCE AND CONTROL BY COUNTY OF BURLINGTON
- JURISDICTION FOR HIGHWAY MAINTENANCE BY COUNTY OF BURLINGTON
  JURISDICTION FOR HIGHWAY CONTROL BY N.J.D.O.T.
- RIGHT OF WAY (ACCESS PERMITTED)
- CONTROL OF ACCESS

STEINMAN, BOYNTON, GRONQUIST & BIRDSALL
CONSULTING ENGINEERS
75 MONUMENT STREET
JERSEY CITY, N.J. 07302

NEW JERSEY DEPARTMENT OF TRANSPORTATION

ROUTE U.S. 130 SECTION 9F

JURISDICTIONAL LIMIT MAP

RELOCATED BRIDGEBORO STREET

TOWNSHIPS OF WILLINGBORO, DELANCO AND DELRAN COUNTY OF BURLINGTON

SCALE: 1"=200' DATE: JUNE, 1982